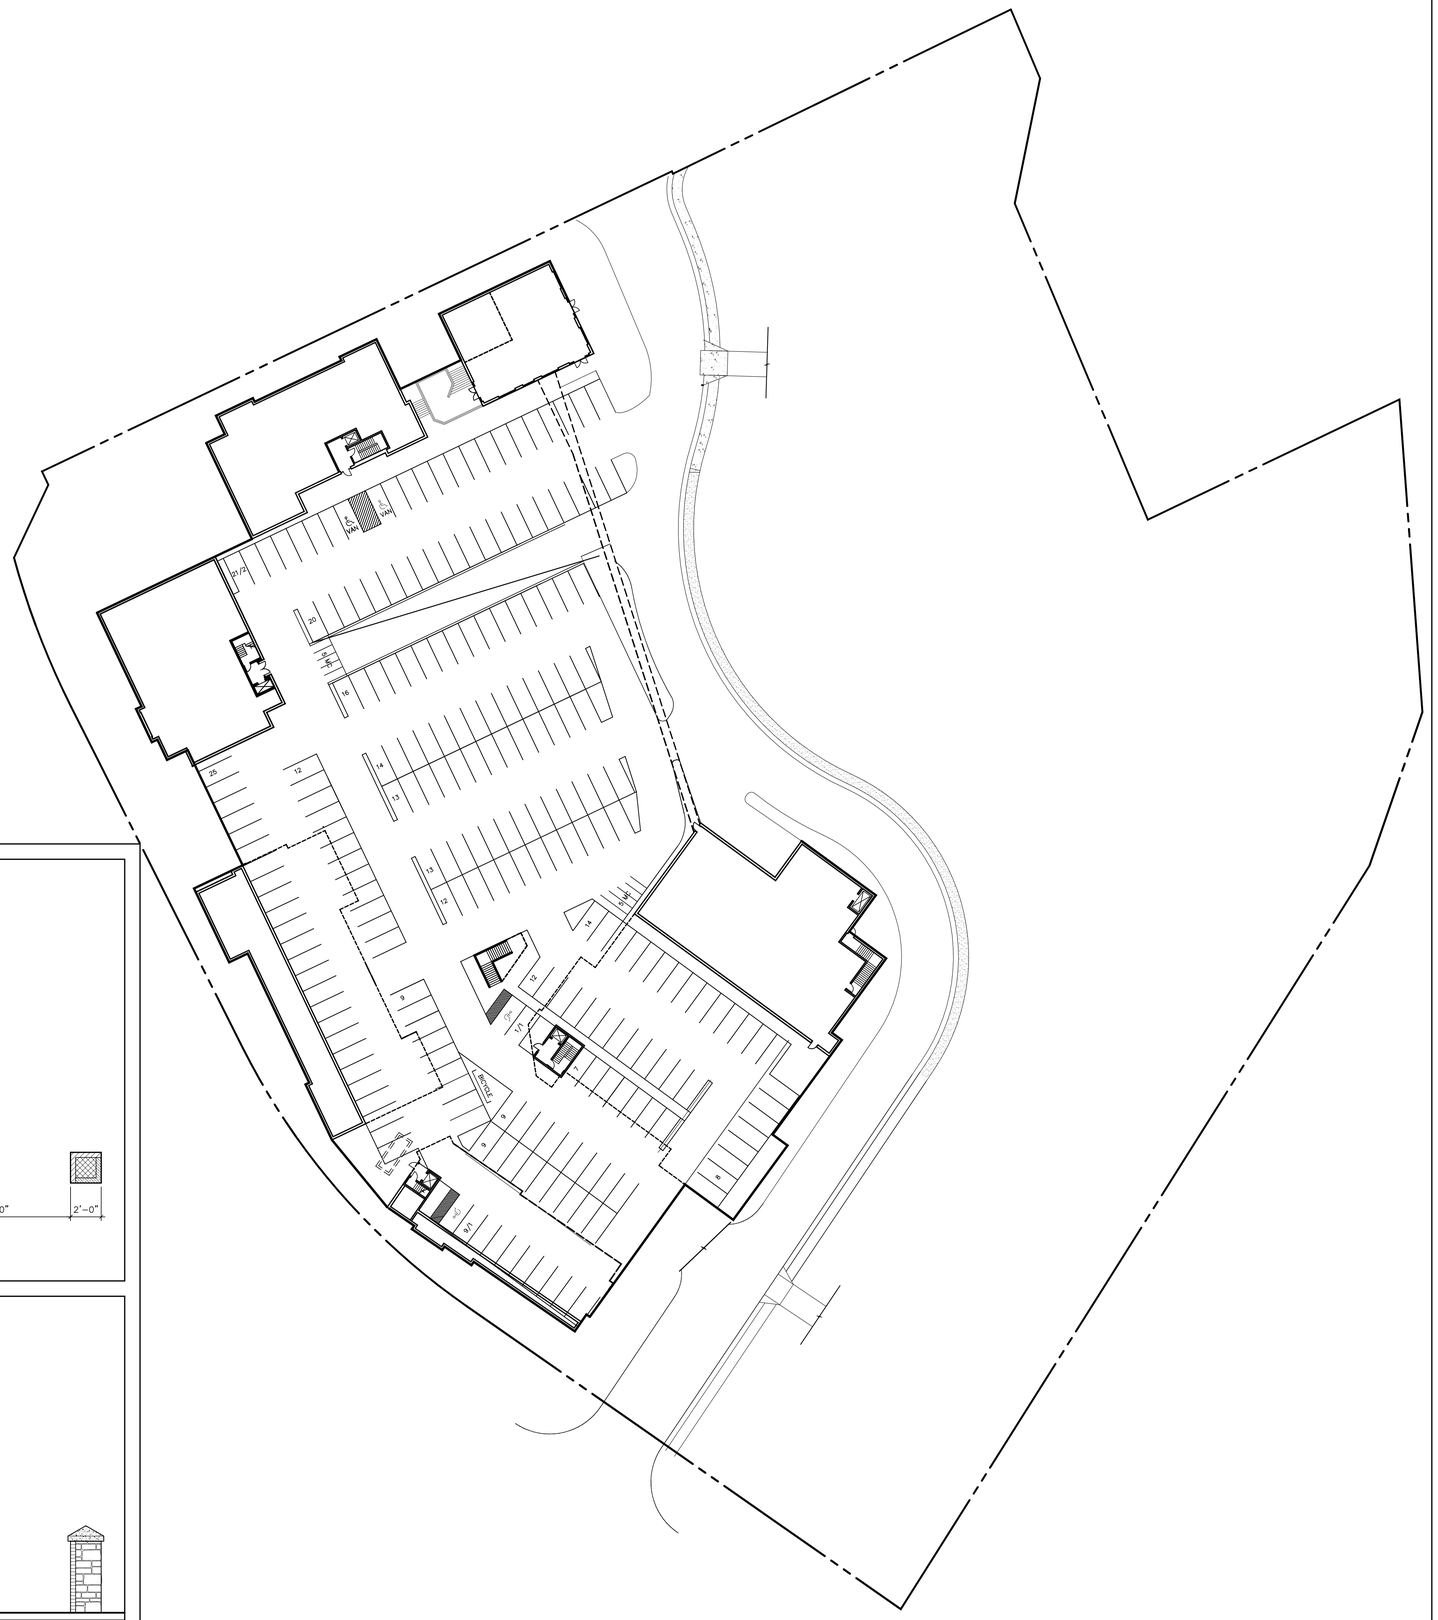

1 AC2.01 ARCHITECTURAL SITE PLAN – LOWER LEVEL
SCALE: 1"=30'-0"

LOWER LEVEL PARKING COUNT

PARKING	224
HANDI-CAPPED	4
TOTAL	228
MOTORCYCLE	10
BICYCLE PARKING	1 RACK

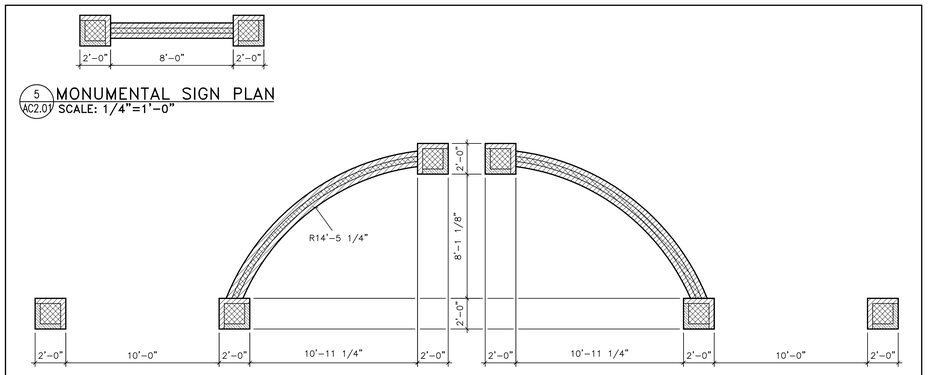

4 AC2.01 NEW HAMPSHIRE AVE. ENTRANCE – PLAN
SCALE: 1/4"=1'-0"

5 AC2.01 MONUMENTAL SIGN PLAN
SCALE: 1/4"=1'-0"

3 AC2.01 MONUMENTAL SIGN ELEVATION
SCALE: 1/4"=1'-0"

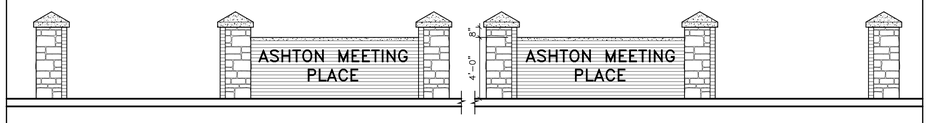

2 AC2.01 NEW HAMPSHIRE AVE. ENTRANCE – ELEVATION
SCALE: 1/4"=1'-0"

DEVELOPER

NICHOLS DEVELOPEMENT, LLC

18623 BROOKE RD.
SANDY SPRING, MD 20860
301-924-5258

DESIGN ARCHITECT

ALMY ARCHITECTS

11006 KENILWORTH AVE.
GARRETT PARK, MD 20896
301-949-7813

CIVIL ENGINEER

MACRIS, HENDRICKS, & GLASCOCK, P.A.

9220 WIGHTMAN RD., SUITE 120
MONTGOMERY VILLAGE, MD 20886
301-670-0840

STRUCTURAL ENGINEER
MECHANICAL/ELECTRICAL /PLUMBING ENGINEER

ANCONA & ASSOCIATES, INC.

1686 VILLAGE GREEN, SUITE 201
CROFTON, MD 21114
301-261-6936

ARCHITECT

SEMA Design

11820 PARKLAWN DRIVE
ROCKVILLE, MD 20852
301-770-0177

PROFESSIONAL SEAL:

NOT FOR CONSTRUCTION

PRINTS ISSUED

NO.	DESCRIPTION	DATE

ASHTON MEETING PLACE
NEW HAMPSHIRE AVE. & MD ROUTE 108
ASHTON, MARYLAND

NEW FACILITY

SHEET TITLE

ARCHITECTURAL SITE PLAN LOWER LEVEL

PROJECT NO. 04004.05
DATE Sep. 05, 2007
SCALE AS NOTED
SHEET NO. AC2.01

WORKING NORTH

CAD FILE:
SCALE FACTOR: